(E) PLOT SCALE: 1/16=1 DWG. SCALE: 1/16

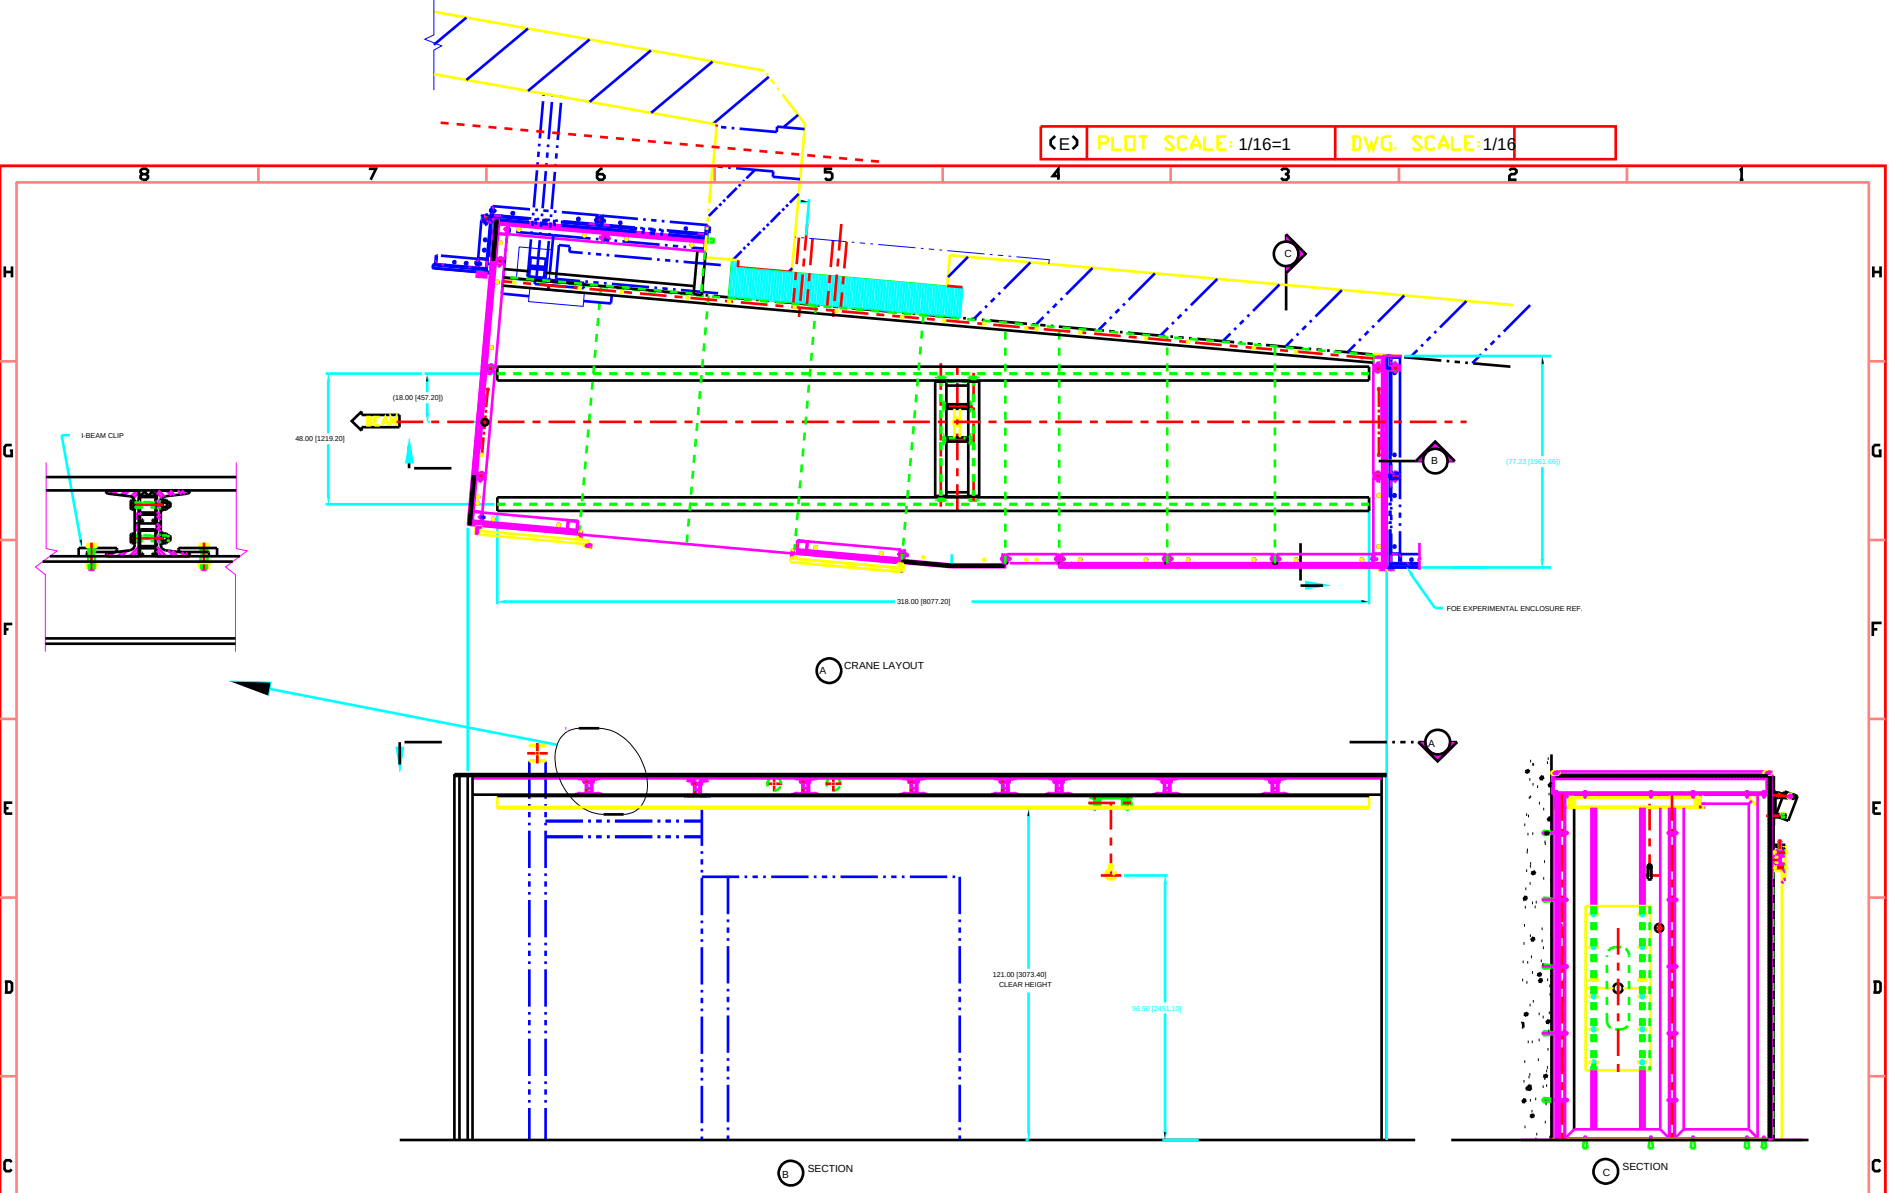


NOTES:

-"GORBEL" CEILING SUPPORTED WORK STATION X-Y TROLEY OR EQUIV.
4.00 FT.[1.21M] SPAN x 26.50 FT.[8.07M] RUNWAY x
10.00 FT.[3.00M] CLEAR HEIGHT WITH CAPACITY 1000 Kg.[1 TON].

-"BUDGIT USA" MANUAL CHAIN HOIST WITH CAPACITY 1000 Kg.[1 TON] WITH
SAFETY OVERLOAD DEVICE OR EQUIV.

| | | | |
|---|---|---|---|
| A15006 | ARGONNE NATIONAL LABORATORY | | |
| corcuera | 3/9/94 | D. SHU | 3/29/94 |
| | | T. KUZAY | 3/29/94 |
| SANCHEZ/CORCUERA | 3/29/94 | ADVANCED PHOTON SOURCE | |
| | | H1 APS 1ID BEAMLINE WHITE BEAM HUTCH ASS'Y (CRANE) | |
| | | 1/16" | E P41050903-220000-00 |