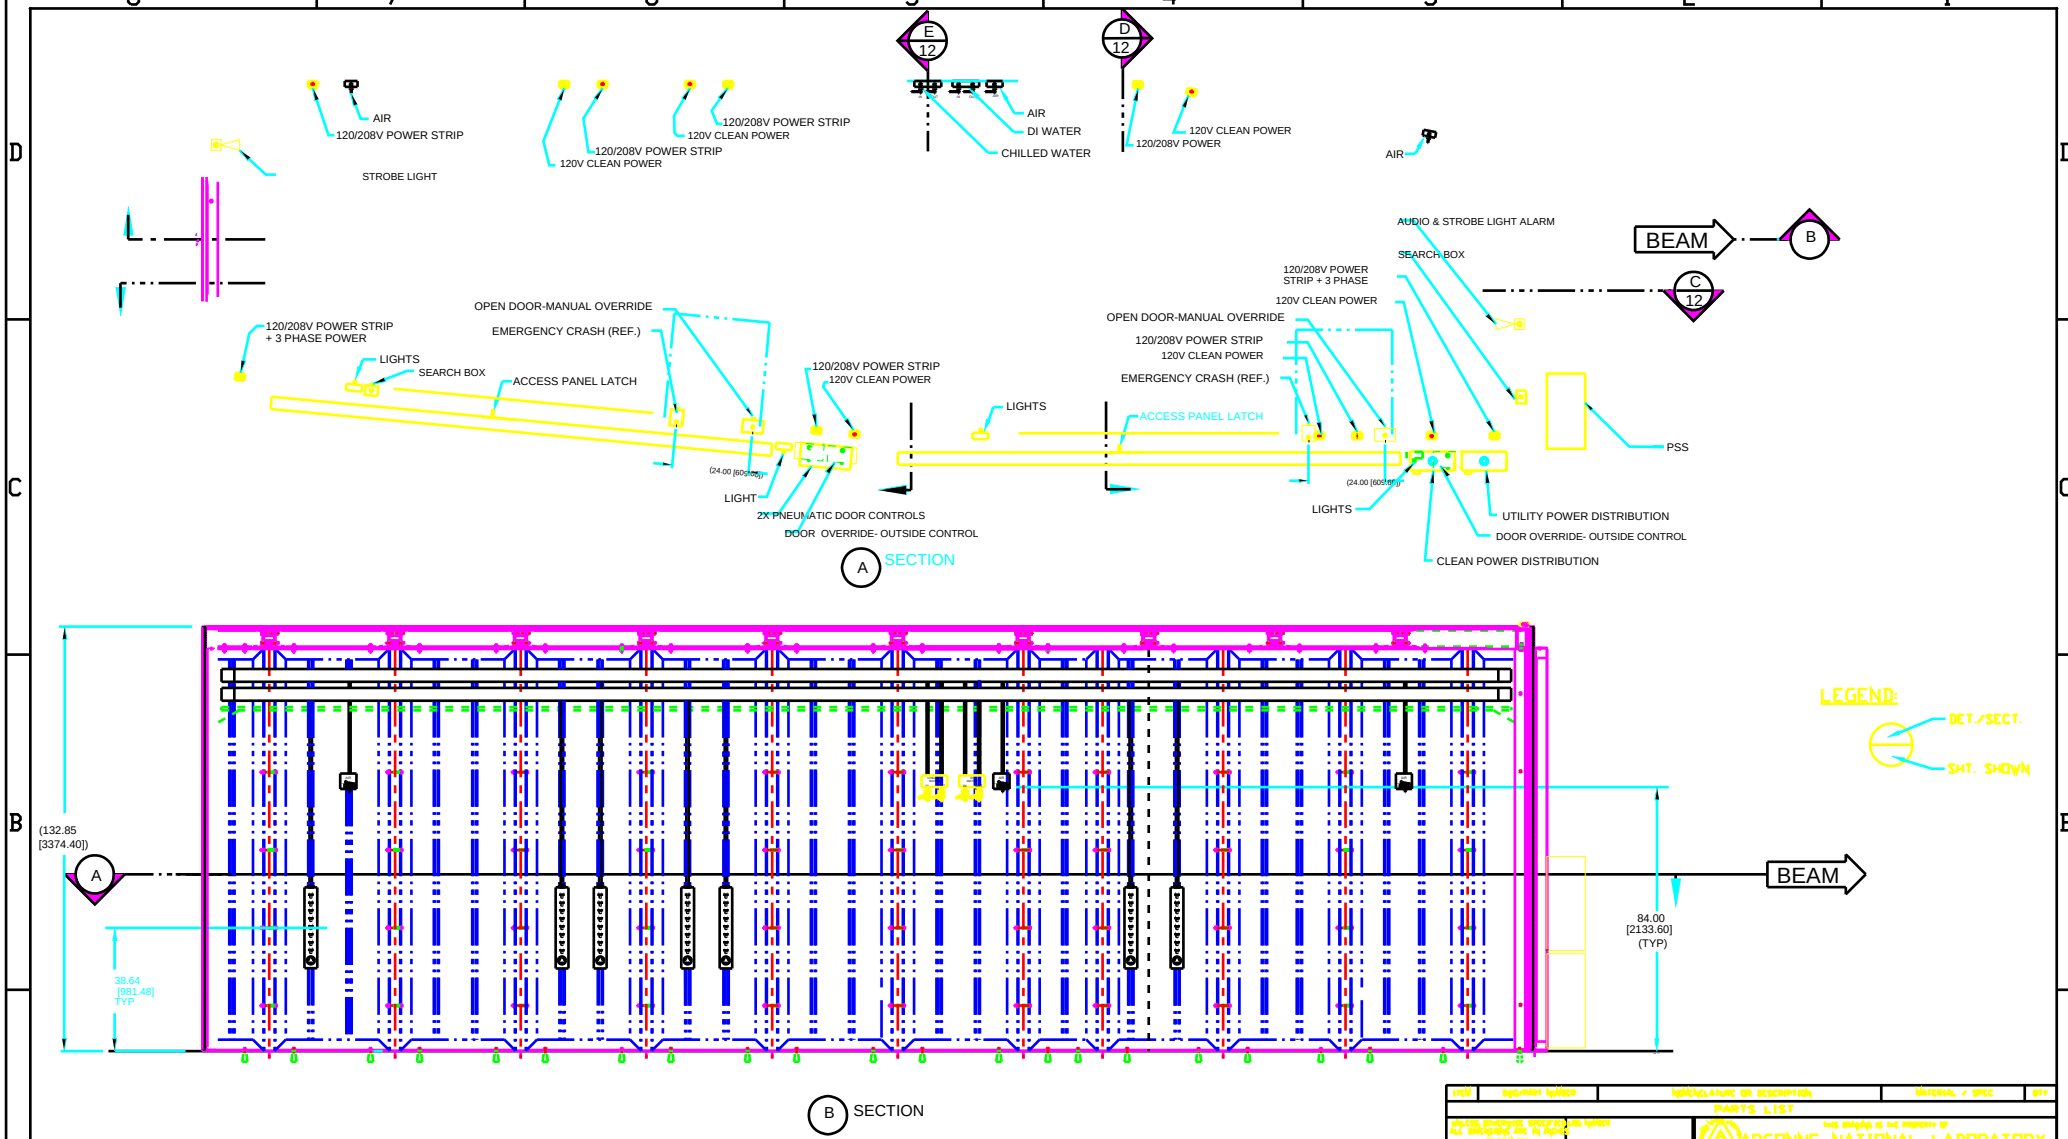
E 12
D 12
AIR
120/208V POWER STRIP
STROBE LIGHT
120/208V POWER STRIP
120V CLEAN POWER
120/208V POWER STRIP
120V CLEAN POWER
AIR
DI WATER
CHILLED WATER
120V CLEAN POWER
120/208V POWER
AIR
AUDIO & STROBE LIGHT ALARM
SEARCH BOX
BEAM
B
C 12
120/208V POWER STRIP + 3 PHASE
120V CLEAN POWER
OPEN DOOR-MANUAL OVERRIDE
120/208V POWER STRIP
120V CLEAN POWER
EMERGENCY CRASH (REF.)
OPEN DOOR-MANUAL OVERRIDE
EMERGENCY CRASH (REF.)
120/208V POWER STRIP + 3 PHASE POWER
LIGHTS
SEARCH BOX
ACCESS PANEL LATCH
120/208V POWER STRIP
120V CLEAN POWER
LIGHTS
ACCESS PANEL LATCH
PSS
(24.00 [609.60])
LIGHT
2X PNEUMATIC DOOR CONTROLS
DOOR OVERRIDE- OUTSIDE CONTROL
LIGHTS
UTILITY POWER DISTRIBUTION
DOOR OVERRIDE- OUTSIDE CONTROL
CLEAN POWER DISTRIBUTION
A SECTION
(132.85 [3374.40])
A
38.64 [981.48] TYP
BEAM
84.00 [2133.60] (TYP)
B SECTION
LEGEND:
DET./SECT.
SHT. SHOWN
PARTS LIST
HJ320000-00-11
ARGONNE NATIONAL LABORATORY
ADVANCED PHOTON SOURCE
HJ SRICAT WBES 4-ID-B
WHITE BEAM
EXPERIMENTAL STATION
ASSEMBLY
corcuera
2/13/98
D. SHU
5/29/98
G. SRAJER
J. CHANG
6/19/98
5/29/98
T. KUZAY
7/1/98
CORCUERA/CHANG
2/13/98
D. MILLS
6/24/98
J. CHANG
5/29/98
(UTILITIES)
1:20
11:13
D
HJ-320000-00-11