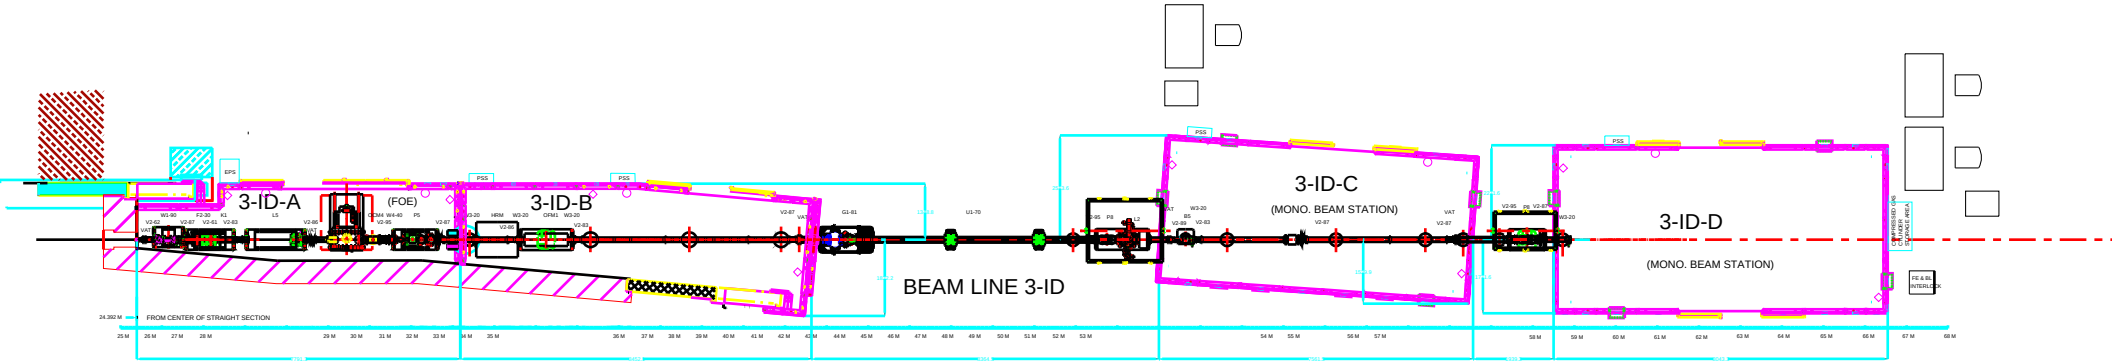
3-ID-A
(FOE)
3-ID-B
BEAM LINE 3-ID
3-ID-C
(MONO. BEAM STATION)
3-ID-D
(MONO. BEAM STATION)
FROM CENTER OF STRAIGHT SECTION